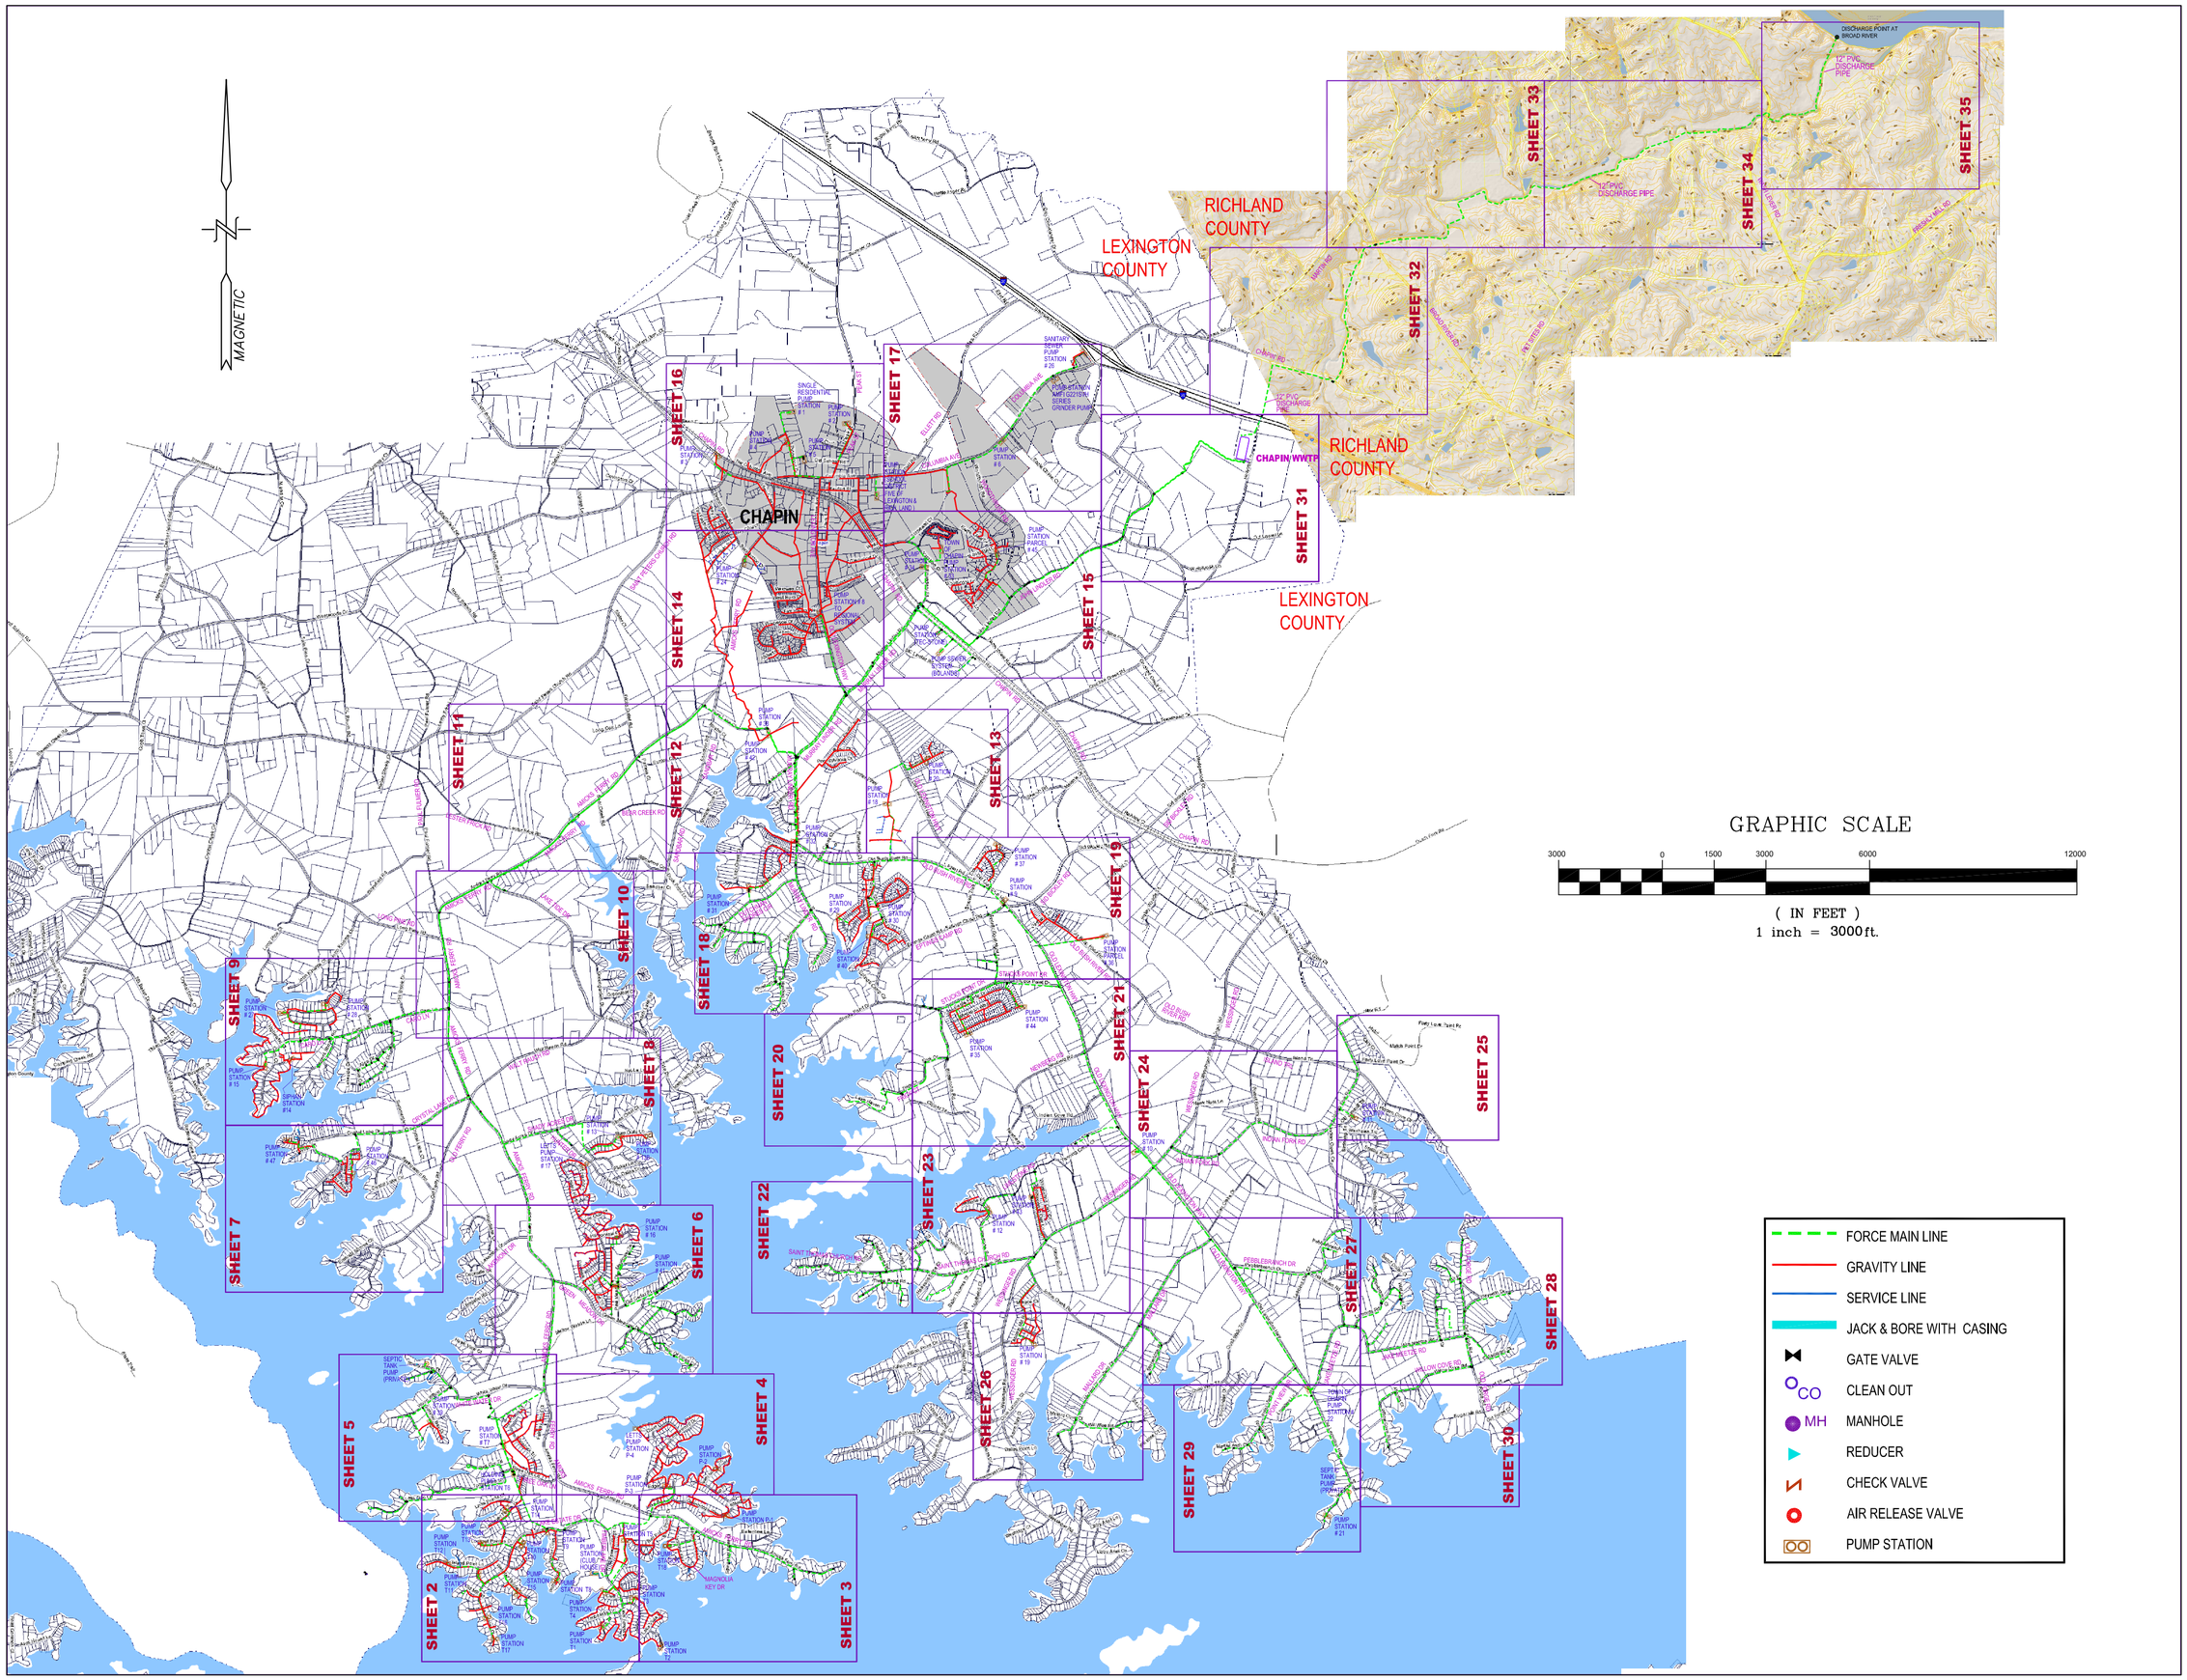

COPYRIGHT
PALMETTO CONSULTING ENGINEERING GROUP, INC.
THIS DRAWING IS THE PROPERTY OF
PALMETTO CONSULTING ENGINEERING GROUP, INC.
UNAUTHORIZED USE OF ANY KIND, INCLUDING USE ON OTHER PROJECTS, IS PROHIBITED.

PALMETTO CONSULTING ENGINEERING GROUP, INC.
CIVIL ENGINEERING DESIGN & CONSULTING
P.O. Box 2868 – 106 Oak Park Drive – Suite A – Irmo, South Carolina 29063 Telephone (803) 798-4562 Fax (803) 798-1078

AMICK'S FERRY SEWER SYSTEM
TOWN OF CHAPIN
LEXINGTON COUNTY, SOUTH CAROLINA

PREPARED FOR
TOWN OF CHAPIN
103 COLUMBIA AVENUE
PO BOX 418
CHAPIN, SC 29036
PHONE#(803)-345-2444 FAX#(803)-345-0427

REVISIONS

NO.	DATE	DESCRIPTION	BY	CK

OVERALL DRAWING

DESIGNED BY:	LSU
DRAWN BY:	LPL
APPROVED BY:	LSU
DATE:	03/15/2012
PROJECT #	C1088
CADD#	C1088-MAP OVERALL.DWG

SHEET C-1 OF 35